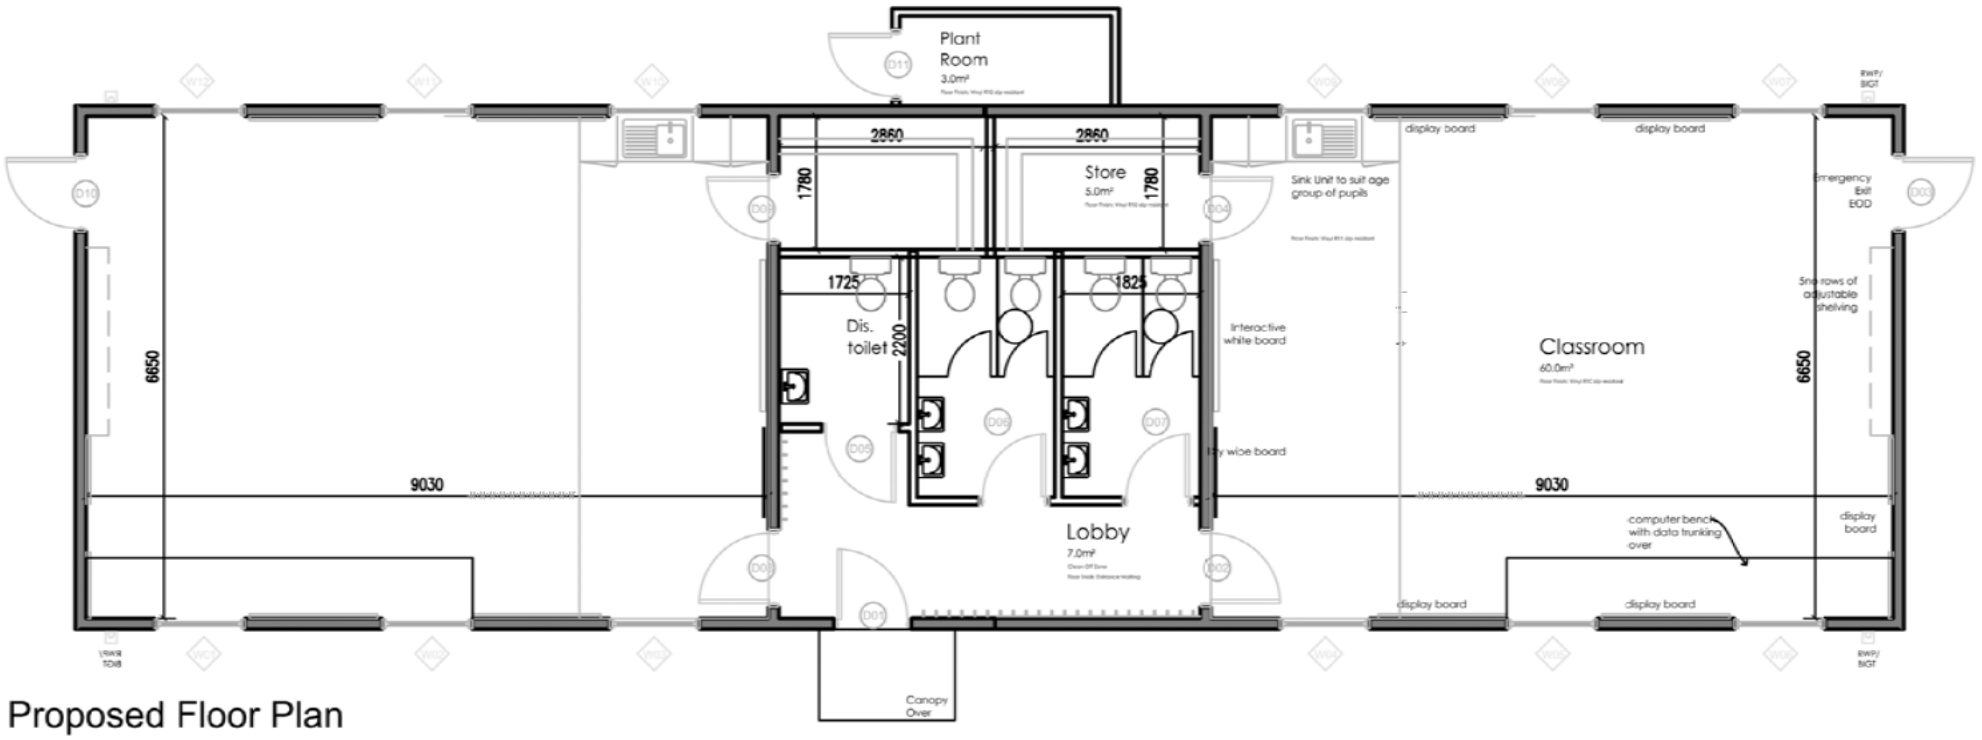

Proposed Floor Plan

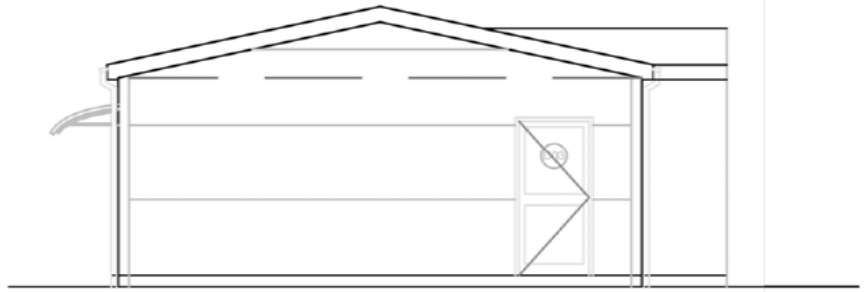

Gable Elevation

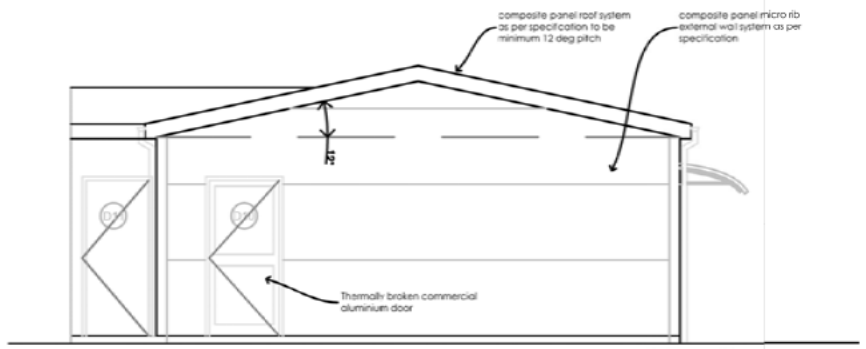

Gable Elevation

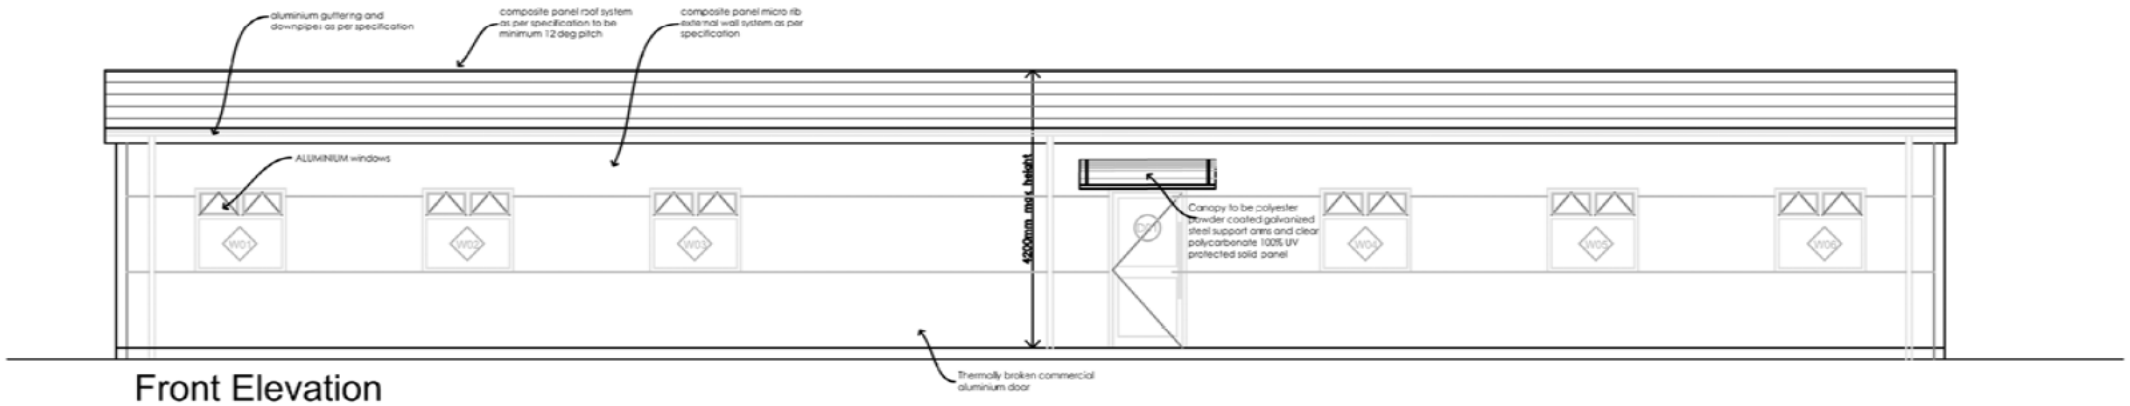

Front Elevation

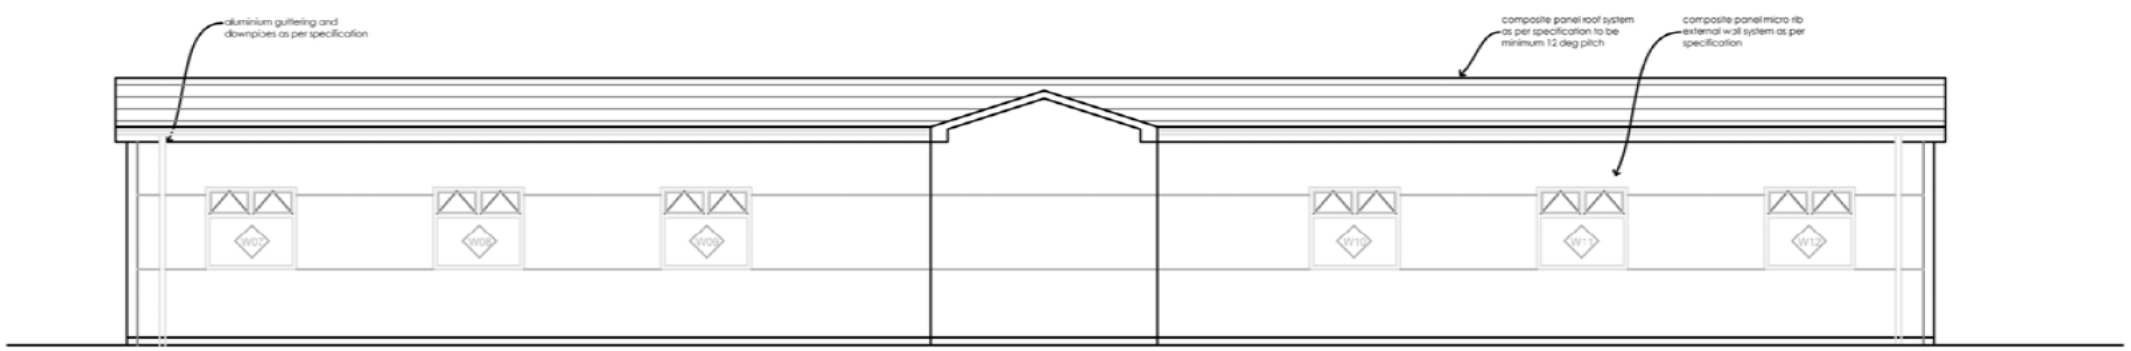

Rear Elevation

[redacted]

Project Title:
ST JOSEPH'S PS, STRANGFORD

Drawing Title:
PROPOSED DOUBLE MODULAR PLANS AND ELEVATIONS

Scales: 1:200

Date: JAN 24

Drawn By: [redacted]

Drawing Number: 40121521 (2-) L03