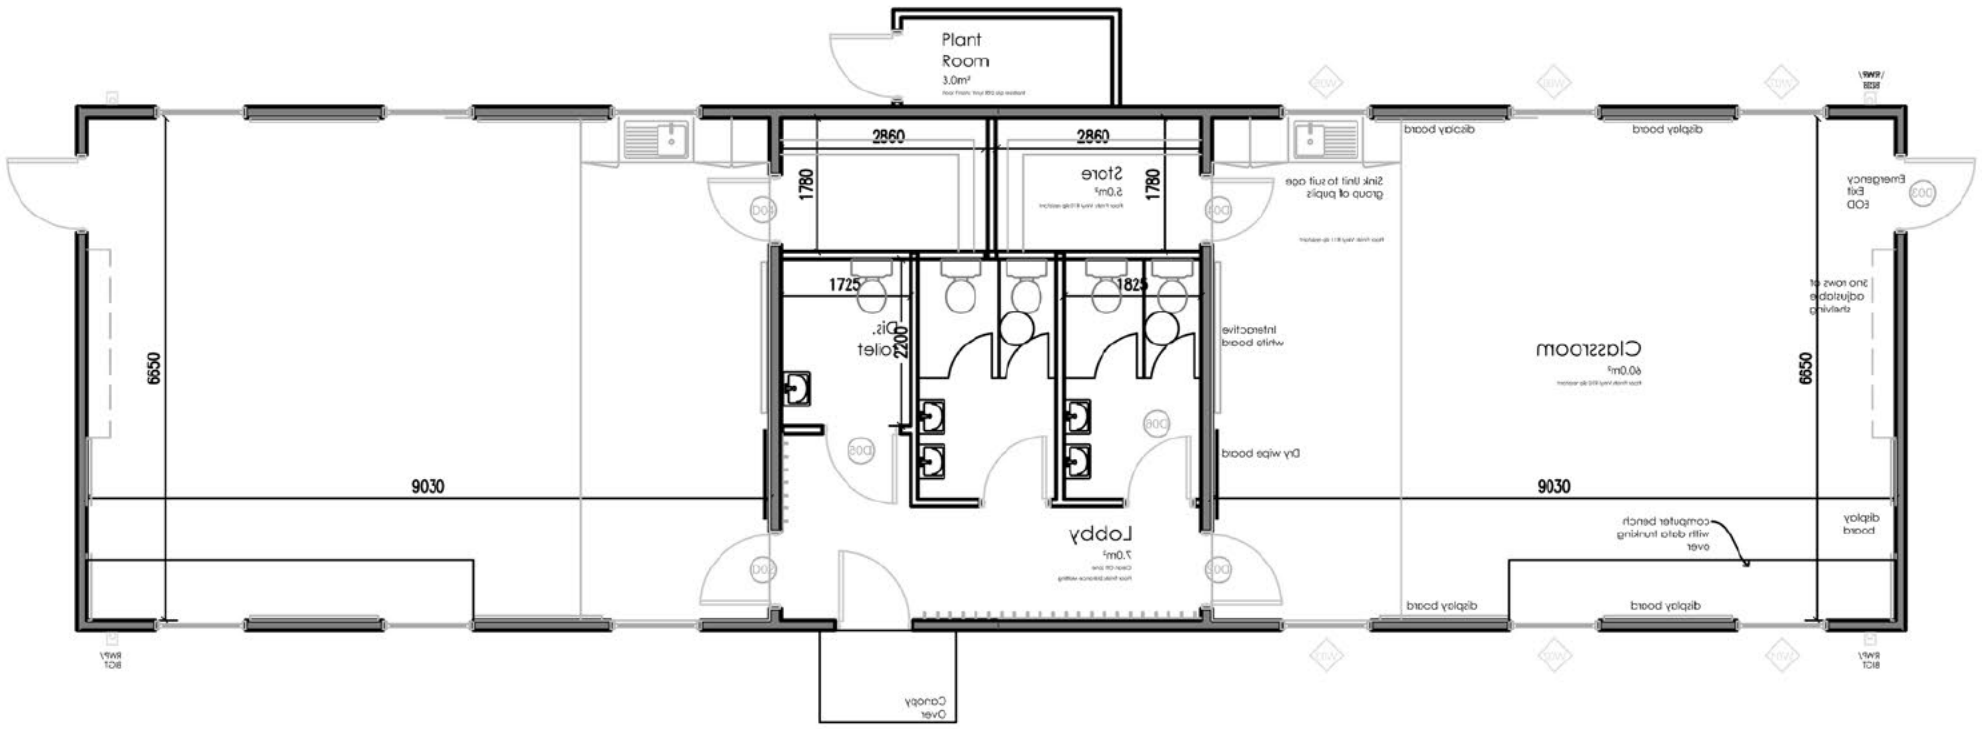

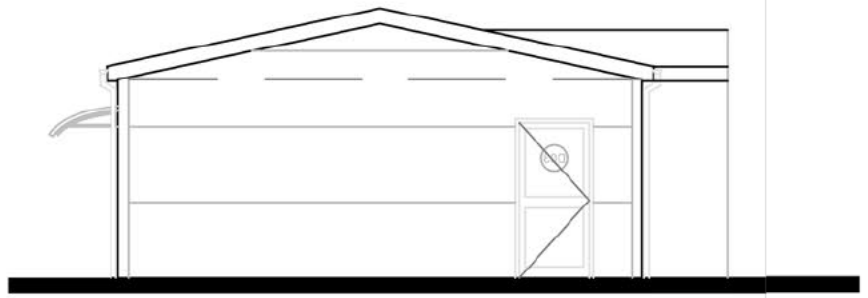

Gable Elevation

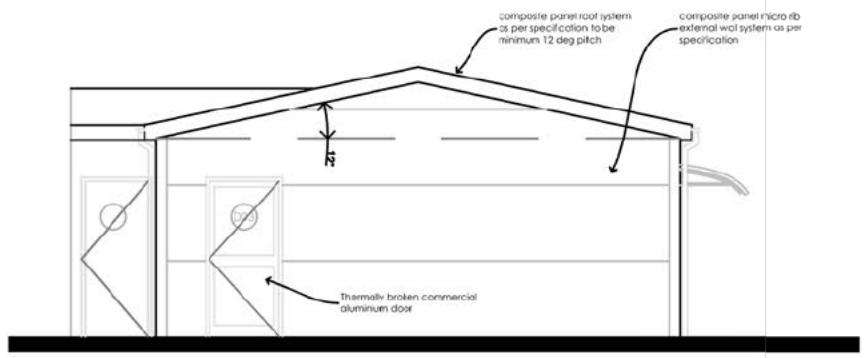

Gable Elevation

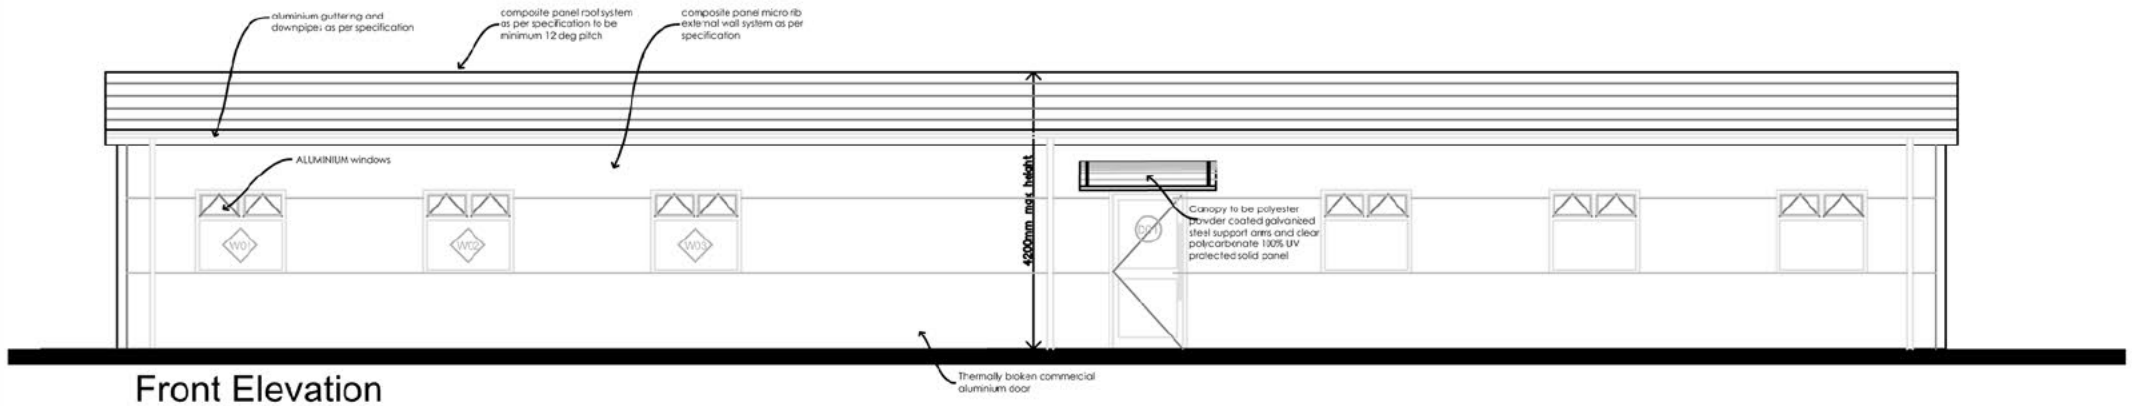

Front Elevation

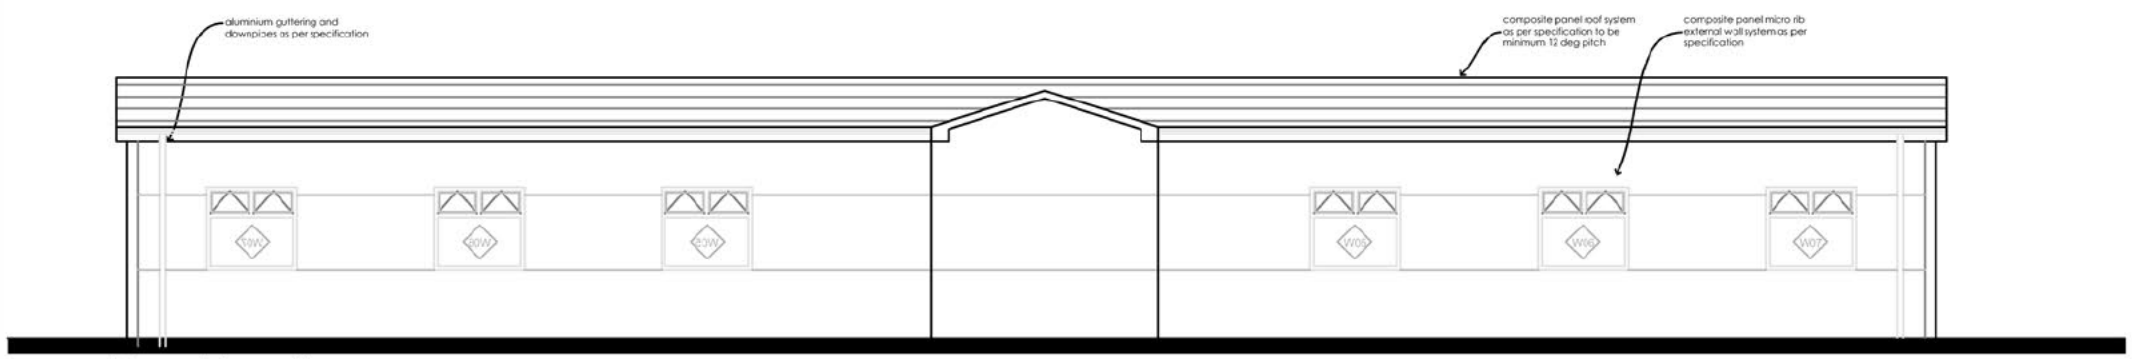

Rear Elevation

Education Authority Belfast

Operations & Estates Department
40, Academy Street
Belfast.
BT1 2NQ.
Telephone No. (028) 90 564009
ea Education Authority

Project Title:
ST JOSEPH'S PS, STRANGFORD

Drawing Title:
PROPOSED DOUBLE MODULAR PLANS AND ELEVATIONS

Scale:	Date:
1:200	JAN 24
Drawn By:	Drawing Number:
[redacted]	40121521 (2-) L03